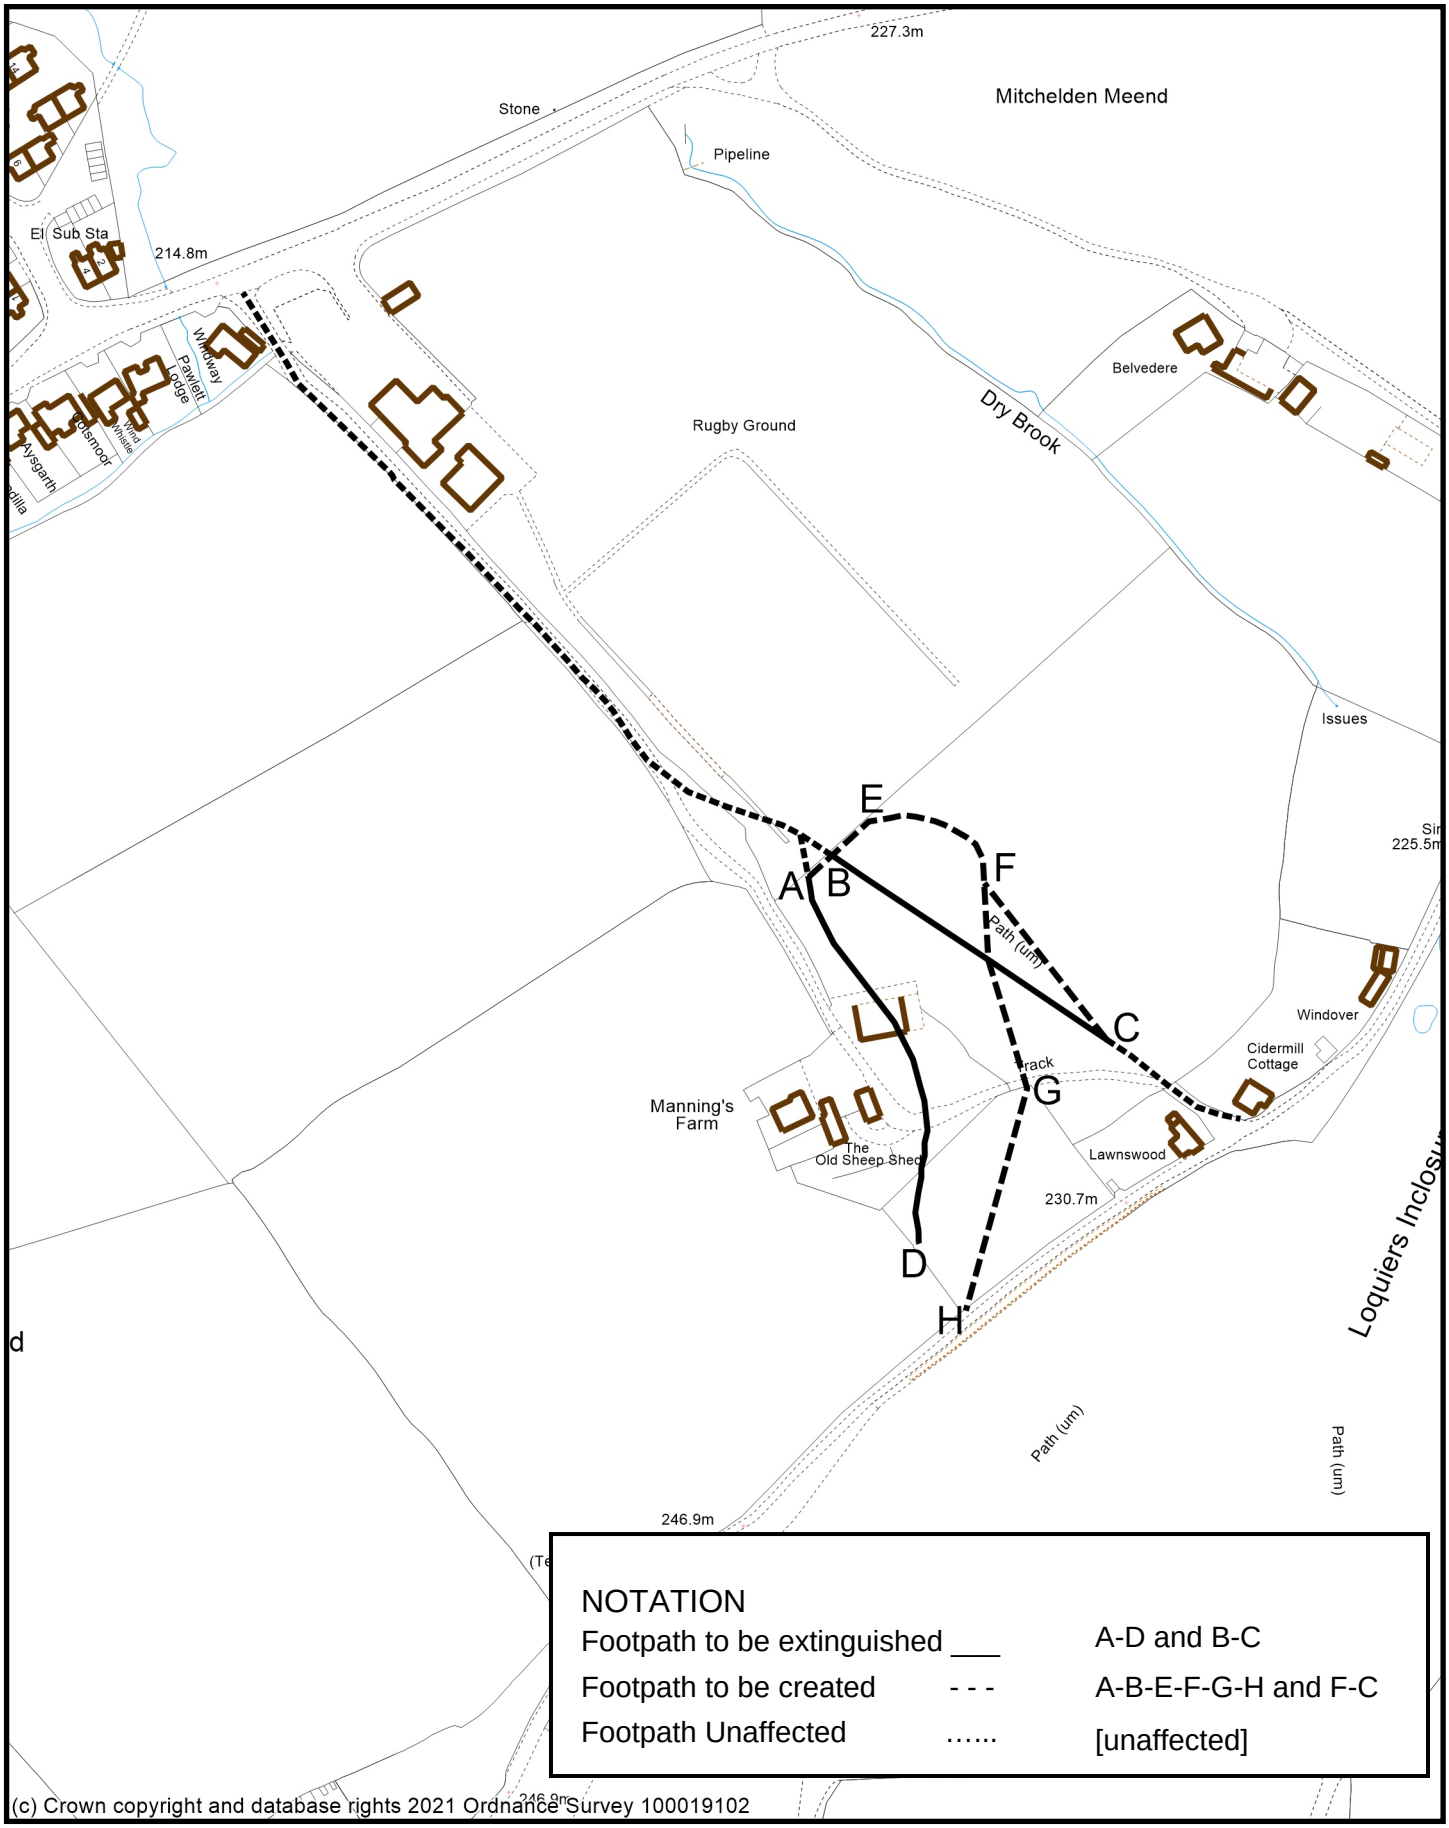

Scale: 1:2500

30 March 2021

Public Footpath Diversion

Mannings Farm, Drybrook PROW DDB09 and DDB10

Forest of Dean
DISTRICT COUNCIL